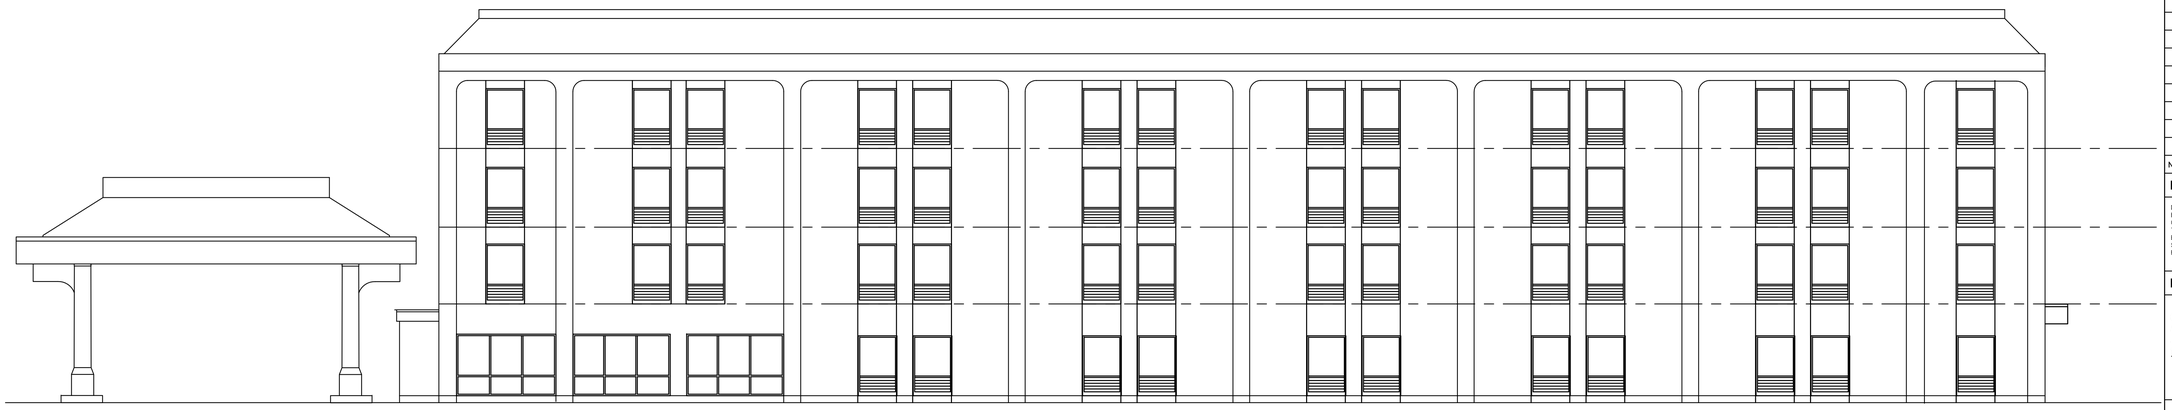

2 / A-801 ELEVATION

SCALE: 1/8" = 1'-0"

NORTH

1 / A-801 ELEVATION

SCALE: 1/8" = 1'-0"

SOUTH

PRINTS ISSUED		YEAR: 2012	
NO	DESCRIPTION	DATE	BY

REVISIONS

DRAWINGS, SPECIFICATIONS AND OTHER DOCUMENTS INCLUDING THOSE IN ELECTRONIC FORM, PREPARED BY THE ARCHITECT, ITS FIRM AND THE ARCHITECT'S CONSULTANT ARE INSTRUMENTS OF SERVICE FOR USE SOLELY WITH RESPECT TO THIS PROJECT. THE ARCHITECT, ITS FIRM AND ARCHITECTS CONSULTANTS SHALL BE DEEMED THE AUTHORS AND OWNERS OF THEIR RESPECTIVE INSTRUMENTS OF SERVICE AND SHALL RETAIN ALL COMMON LAW, STATUTORY AND OTHER RESERVED RIGHTS, INCLUDING COPYRIGHTS.

PROFESSIONAL CERTIFICATION

I CERTIFY THAT THESE DOCUMENTS WERE PREPARED OR APPROVED BY ME, AND THAT I AM A DULY LICENSED ARCHITECT UNDER THE LAWS OF THE STATE OF NEW JERSEY, LICENSE NO. _____, EXPIRATION DATE: 12-31-2015

HAMPTON INN RIDGEFIELD PARK
100 RT. 46 EAST
RIDGEFIELD PARK, NJ 07660

DESIGN SERVICES PLUS, INC.
DESIGN, PLANNING AND DEVELOPMENT

SUITE 700
101 CONVENTION CENTER DR.
LAS VEGAS, NV

SHEET TITLE: EXISTING ELEVATIONS

	START	SCHEMATIC DOCUMENT	DESIGN DEVELOPMENT DOCUMENT	CONSTRUCTION DOCUMENT	BUY DOCUMENT	CONTRACT DOCUMENT	RECORD DOCUMENT	END
ISSUE DATE:	11/11	12/10/2011	09/19/2013					
BY:								
A.T.P. DATE:								
BY:								

CAD FILE NAME	-
DRAWN SEM	ISSUED -
CHECKED DCW	SCALE -
APPR. DCW	DWG NO.
PROJECT NO. -	A-801

CADFILE NET-PATH: I:\A-PROJS\WANN\...
PLOT DATE: 09-09-1998

Z:\Ashwin\Business\Design\Projects\jobs\2018\NV\Go\Ashwin\Elevation drawings\3-5-2018 Elevation A-3-1.dwg, 9/15/2018 11:31:20 PM

2 A-802 ELEVATION
SCALE: 1/8" = 1'-0" WEST

1 A-802 ELEVATION
SCALE: 1/8" = 1'-0" EAST

PRINTS ISSUED		YEAR: 2012	
NO	DESCRIPTION	DATE	BY

REVISIONS

DRAWINGS, SPECIFICATIONS AND OTHER DOCUMENTS INCLUDING THOSE IN ELECTRONIC FORM, PREPARED BY THE ARCHITECT, ITS FIRM AND THE ARCHITECT'S CONSULTANT ARE INSTRUMENTS OF SERVICE FOR USE SOLELY WITH RESPECT TO THIS PROJECT. THE ARCHITECT, ITS FIRM AND ARCHITECTS CONSULTANTS SHALL BE DEEMED THE AUTHORS AND OWNERS OF THEIR RESPECTIVE INSTRUMENTS OF SERVICE AND SHALL RETAIN ALL COMMON LAW, STATUTORY AND OTHER RESERVED RIGHTS, INCLUDING COPYRIGHTS.

PROFESSIONAL CERTIFICATION

I CERTIFY THAT THESE DOCUMENTS WERE PREPARED OR APPROVED BY ME, AND THAT I AM A DULY LICENSED ARCHITECT UNDER THE LAWS OF THE STATE OF NEW JERSEY, LICENSE NO. _____, EXPIRATION DATE: 12-31-2015 .

HAMPTON INN RIDGEFIELD PARK
100 RT. 46 EAST
RIDGEFIELD PARK, NJ 07660

DESIGN SERVICES PLUS, INC.
DESIGN, PLANNING AND DEVELOPMENT

SUITE 700
101 CONVENTION CENTER DR.
LAS VEGAS, NV

SHEET TITLE
EXISTING ELEVATIONS

CAD FILE NAME	-		
DRAWN SEM	ISSUED	-	
CHECKED DCW	SCALE	-	
APPR. DCW	DWG NO.		
PROJECT NO.	-	A-802	

	START	SCHEMATIC DOCUMENT	DESIGN DEVELOPMENT DOCUMENT	CONSTRUCTION DOCUMENT	BUY DOCUMENT	CONTRACT DOCUMENT	RECORD DOCUMENT	END
ISSUE DATE:	11/11	12/10/201	09/19/2013					
BY:								
A.T.P. DATE:								
BY:								

CADFILE NET-PATH: I:\A-PROJS\WANN\...
PLOT DATE: 09-09-1998

Z:\Ashwin\Business\Design\Projects\jobs\2018\NYG\Jobhun\Elevation drawings\5-5-2018 Elevation A-3-1.dwg, 9/15/2018 11:31:57 PM

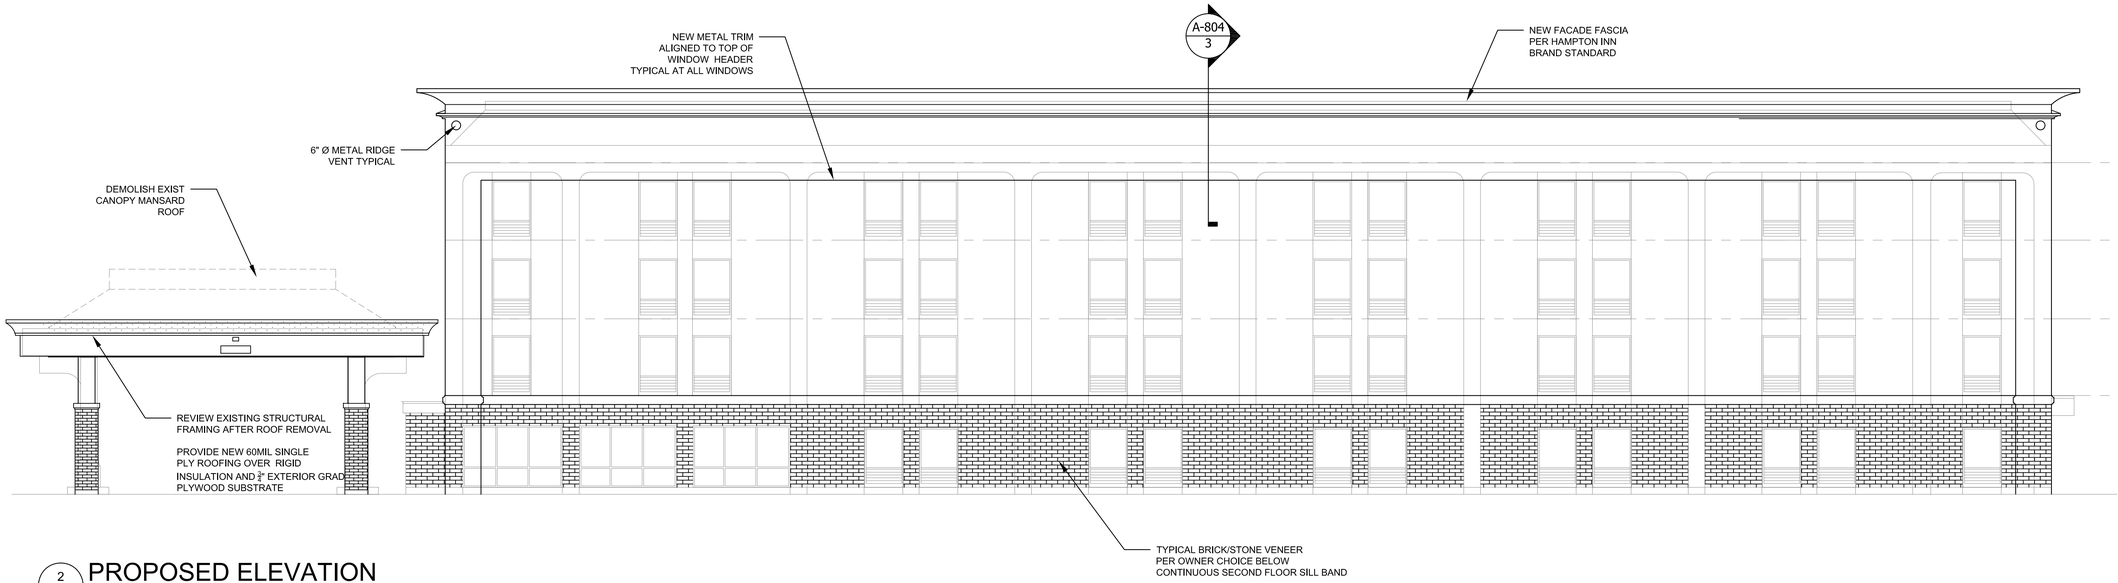

2 / A-803 PROPOSED ELEVATION

SCALE: 1/8" = 1'-0" NORTH

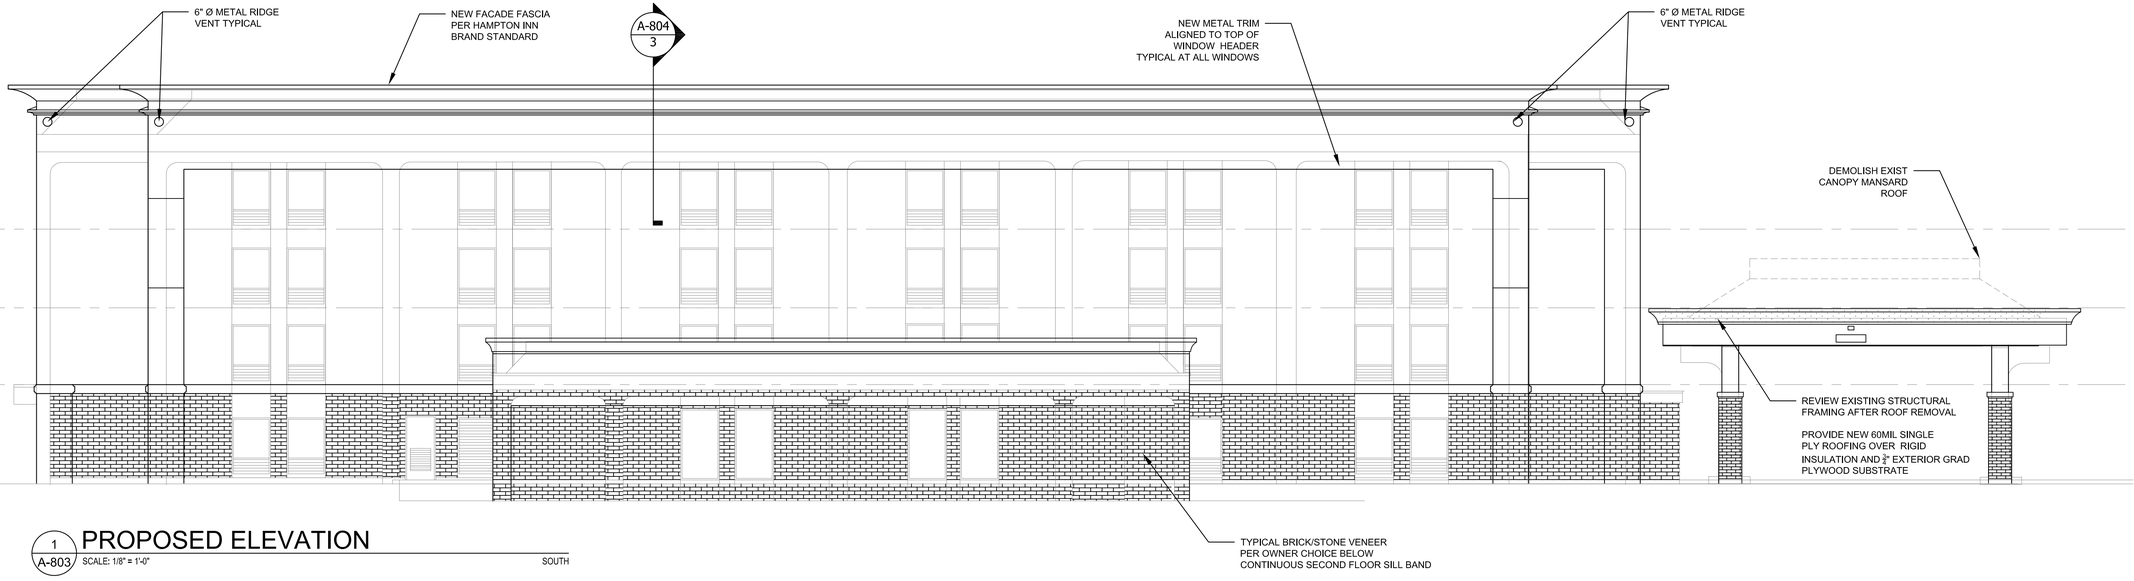

1 / A-803 PROPOSED ELEVATION

SCALE: 1/8" = 1'-0" SOUTH

PRINTS ISSUED		YEAR: 2012	
NO	DESCRIPTION	DATE	BY

REVISIONS

DRAWINGS, SPECIFICATIONS AND OTHER DOCUMENTS INCLUDING THOSE IN ELECTRONIC FORM, PREPARED BY THE ARCHITECT, ITS FIRM AND THE ARCHITECT'S CONSULTANT ARE INSTRUMENTS OF SERVICE FOR USE SOLELY WITH RESPECT TO THIS PROJECT. THE ARCHITECT, ITS FIRM AND ARCHITECTS CONSULTANTS SHALL BE DEEMED THE AUTHORS AND OWNERS OF THEIR RESPECTIVE INSTRUMENTS OF SERVICE AND SHALL RETAIN ALL COMMON LAW, STATUTORY AND OTHER RESERVED RIGHTS, INCLUDING COPYRIGHTS.

PROFESSIONAL CERTIFICATION

I CERTIFY THAT THESE DOCUMENTS WERE PREPARED OR APPROVED BY ME, AND THAT I AM A DULY LICENSED ARCHITECT UNDER THE LAWS OF THE STATE OF NEW JERSEY, LICENSE NO. _____, EXPIRATION DATE: 12-31-2015

HAMPTON INN RIDGEFIELD PARK

100 RT. 46 EAST
RIDGEFIELD PARK, NJ 07660

DESIGN SERVICES PLUS, INC.
DESIGN, PLANNING AND DEVELOPMENT

SUITE 700
101 CONVENTION CENTER DR.
LAS VEGAS, NV

SHEET TITLE: NEW ELEVATIONS

CAD FILE NAME	-		
DRAWN SEM	ISSUED -		
CHECKED DCW	SCALE -		
APPR. DCW	DWG NO.		
PROJECT NO. -	A-803		

	START	SCHEMATIC DOCUMENT	DESIGN DEVELOPMENT DOCUMENT	CONSTRUCTION DOCUMENT	BUY DOCUMENT	CONTRACT DOCUMENT	RECORD DOCUMENT	END
ISSUE DATE:	11/11	12/10/2011	09/19/2013					
BY:								
A.T.P. DATE:								
BY:								

C:\Users\Business\Desktop\Projects\2018\NYG\Submit\Elevation drawings\Ph-2018 Elevation A-2-1.dwg, 9/15/2015 11:25:41 PM
CADFILE NET-PATH: I:\A-PROJS\WANN\...
PLOT DATE: 09-08-1998

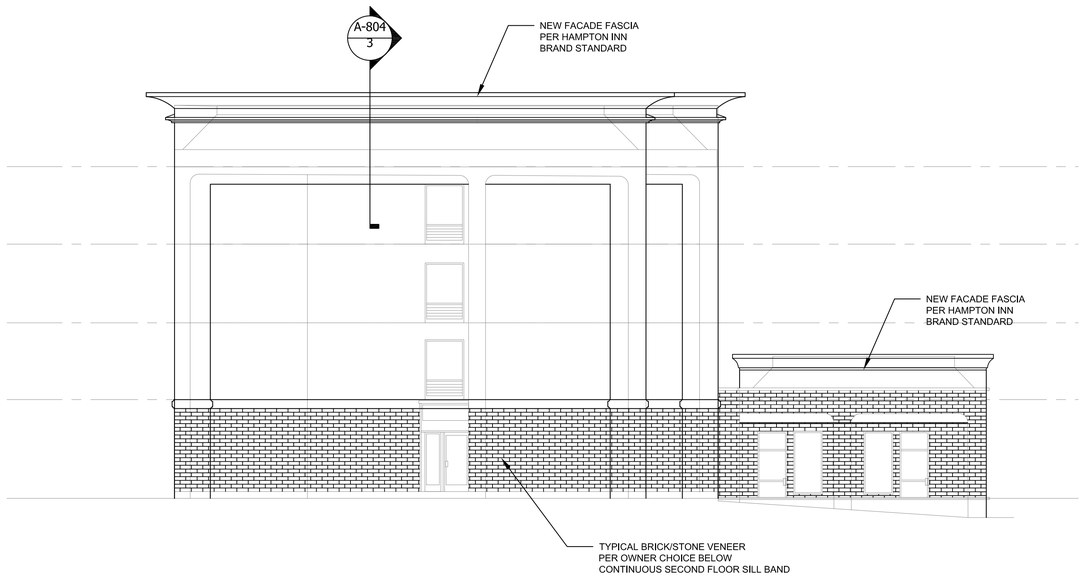

2 / A-804 **ELEVATION**
SCALE: 1/8" = 1'-0" WEST

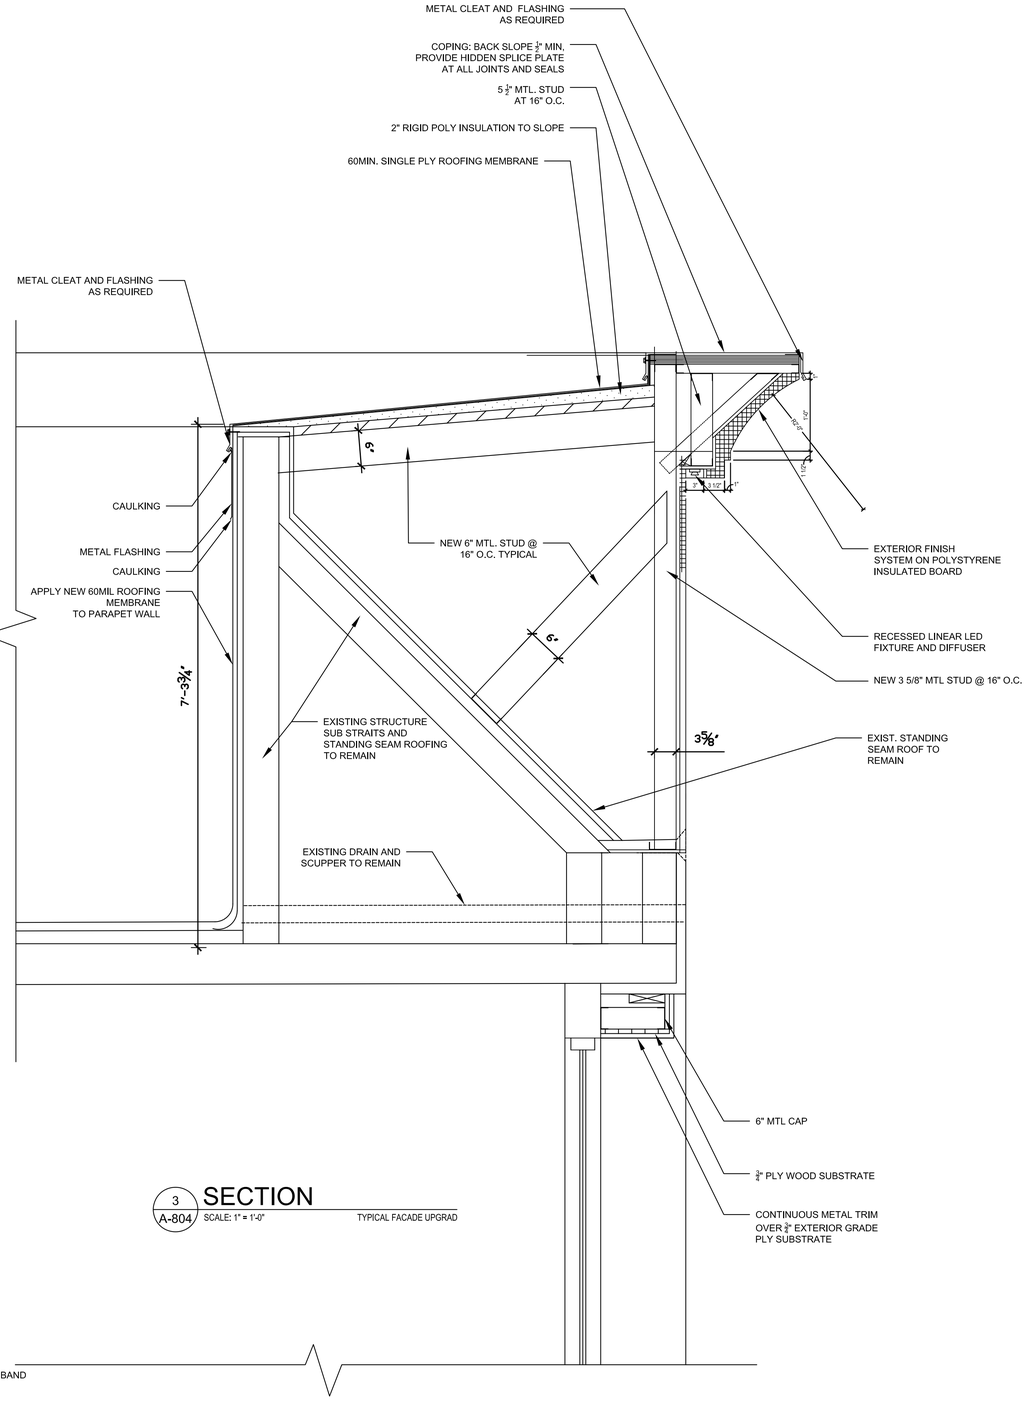

3 / A-804 **SECTION**
SCALE: 1" = 1'-0" TYPICAL FACADE UPGRAD

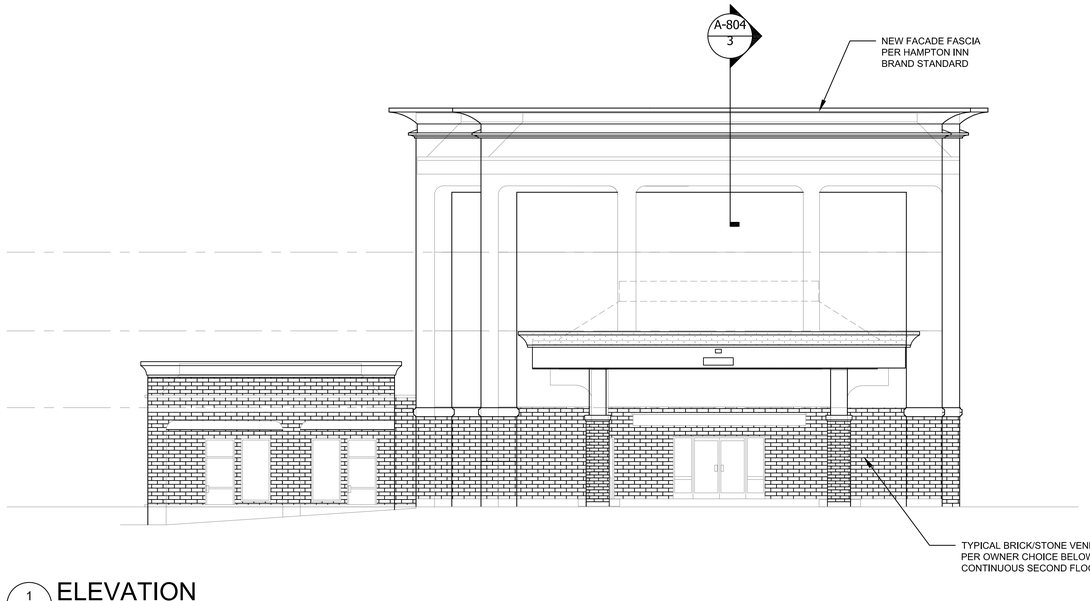

1 / A-804 **ELEVATION**
SCALE: 1/8" = 1'-0" EAST

PRINTS ISSUED		YEAR: 2012	
NO	DESCRIPTION	DATE	BY

REVISIONS

DRAWINGS, SPECIFICATIONS AND OTHER DOCUMENTS INCLUDING THOSE IN ELECTRONIC FORM, PREPARED BY THE ARCHITECT, ITS FIRM AND THE ARCHITECT'S CONSULTANT ARE INSTRUMENTS OF SERVICE FOR USE SOLELY WITH RESPECT TO THIS PROJECT. THE ARCHITECT, ITS FIRM AND ARCHITECTS CONSULTANTS SHALL BE DEEMED THE AUTHORS AND OWNERS OF THEIR RESPECTIVE INSTRUMENTS OF SERVICE AND SHALL RETAIN ALL COMMON LAW, STATUTORY AND OTHER RESERVED RIGHTS, INCLUDING COPYRIGHTS.

PROFESSIONAL CERTIFICATION

I CERTIFY THAT THESE DOCUMENTS WERE PREPARED OR APPROVED BY ME, AND THAT I AM A DULY LICENSED ARCHITECT UNDER THE LAWS OF THE STATE OF NEW JERSEY, LICENSE NO. _____, EXPIRATION DATE: 12-31-2015

HAMPTON INN RIDGEFIELD PARK
100 RT. 46 EAST
RIDGEFIELD PARK, NJ 07660

DESIGN SERVICES PLUS, INC.
DESIGN, PLANNING
AND DEVELOPMENT

SUITE 700
101 CONVENTION CENTER DR.
LAS VEGAS, NV

SHEET TITLE
NEW
ELEVATIONS &
SECTION

CAD FILE NAME	-
DRAWN SEM	ISSUED -
CHECKED DCW	SCALE -
APPR. DCW	DWG NO.
PROJECT NO. -	A-804

	START	SCHEMATIC DOCUMENT	DESIGN DEVELOPMENT DOCUMENT	CONSTRUCTION DOCUMENT	BUY DOCUMENT	CONTRACT DOCUMENT	RECORD DOCUMENT	END
ISSUE DATE:	11/11	12/10/2011	09/19/2013					
BY:								
A.T.P. DATE:								
BY:								

C:\Users\Business\Desktop\Projects\2018\NVGulfport\Elevation.dwg, 9/10/2018 11:24:42 PM
DESIGNER-PATH: I:\A-PROJS\WANN...
PLOT DATE: 09-08-1998