(2)

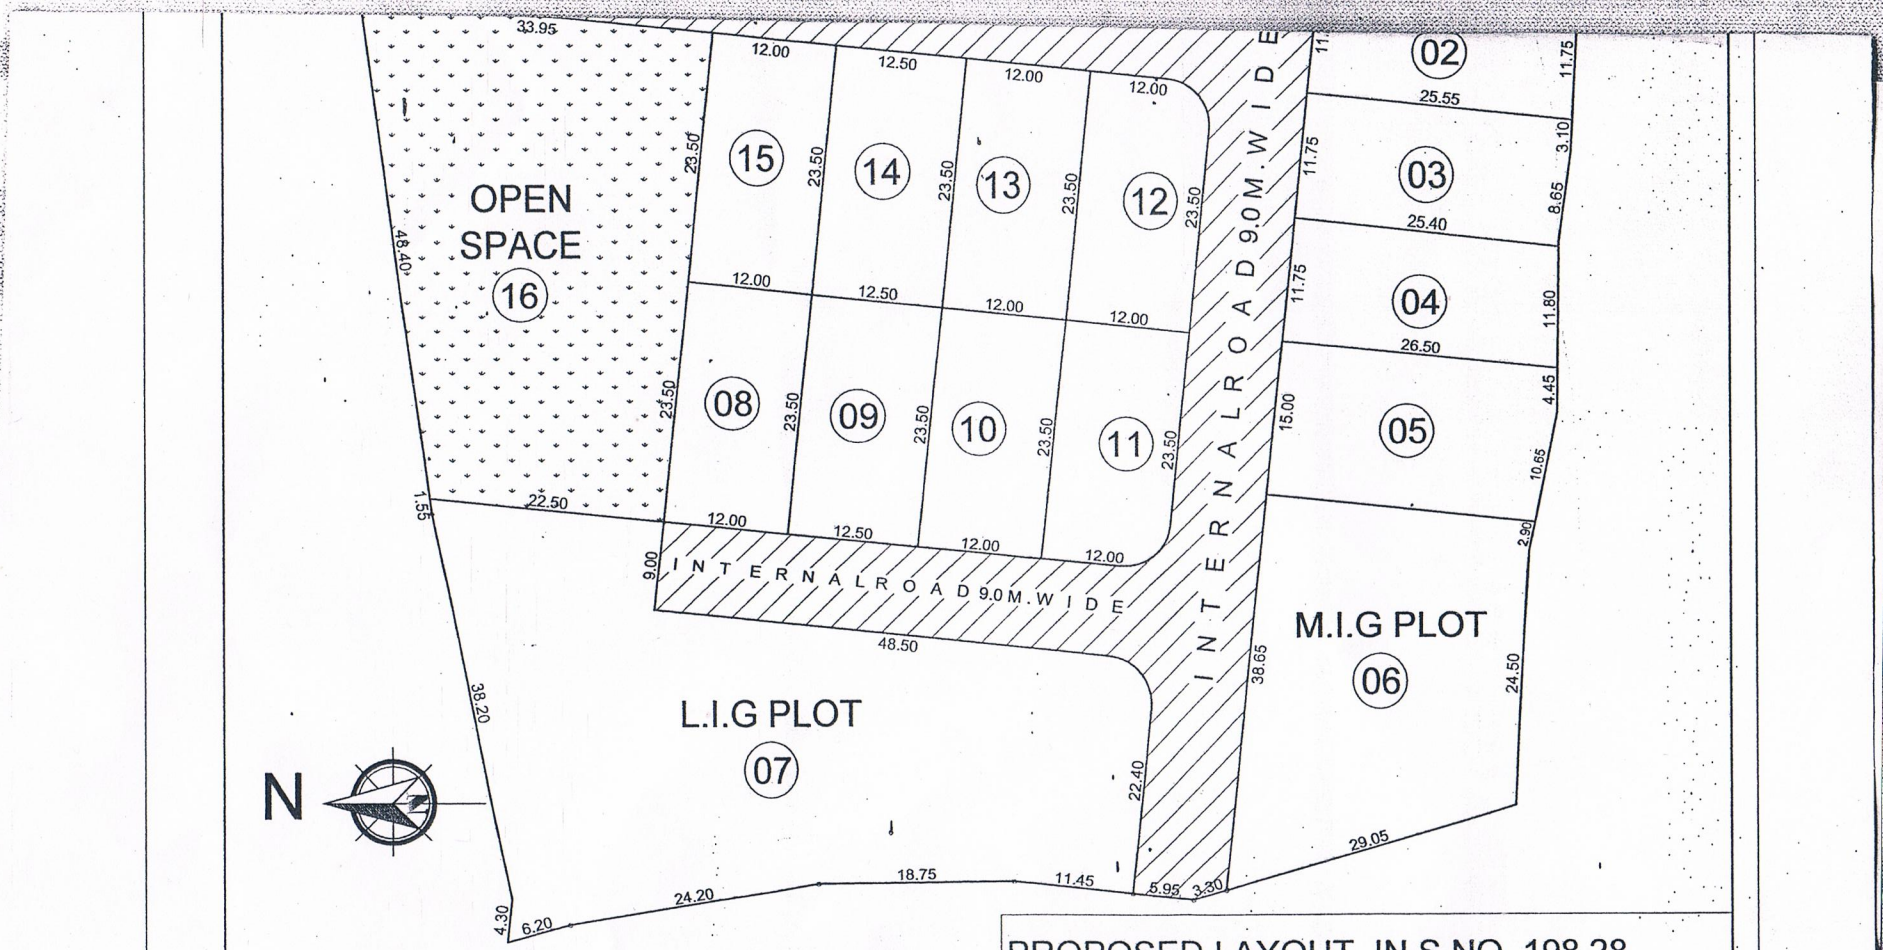

NOTES

- ALL DIMENSIONS ARE IN METER.

LAYOUT PLAN

SCALE - 1:500

PROPOSED LAYOUT IN S.NO. 198,28
H. NO. 29,07 AT MOUJE KOLAMBE ,
TAL.& DIST. RATNAGIRI.
FOR MRS. VASANTI NARENDRA BORKAR